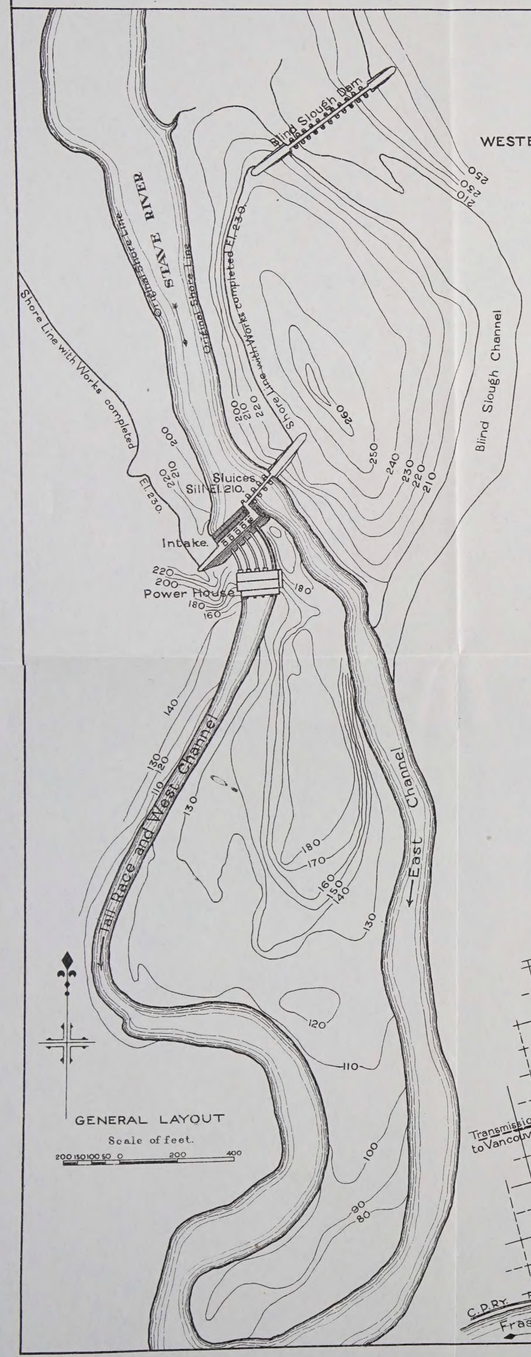
PLATE Nº13

Department of the Interior, Canada.
HONOURABLE W. J. ROCHE, MINISTER.
W. W. CORY, C. M. G. DEPUTY MINISTER.
Water Power Branch.
J. B. CHALLIES, SUPERINTENDENT.

WESTERN CANADA POWER COMPANY LIMITED
STAVE RIVER DEVELOPMENT.




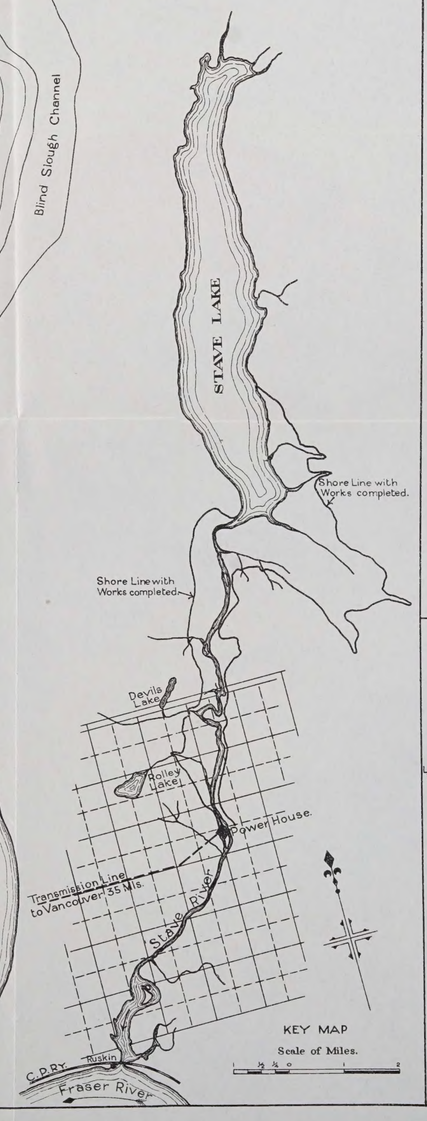



PLATE Nº14

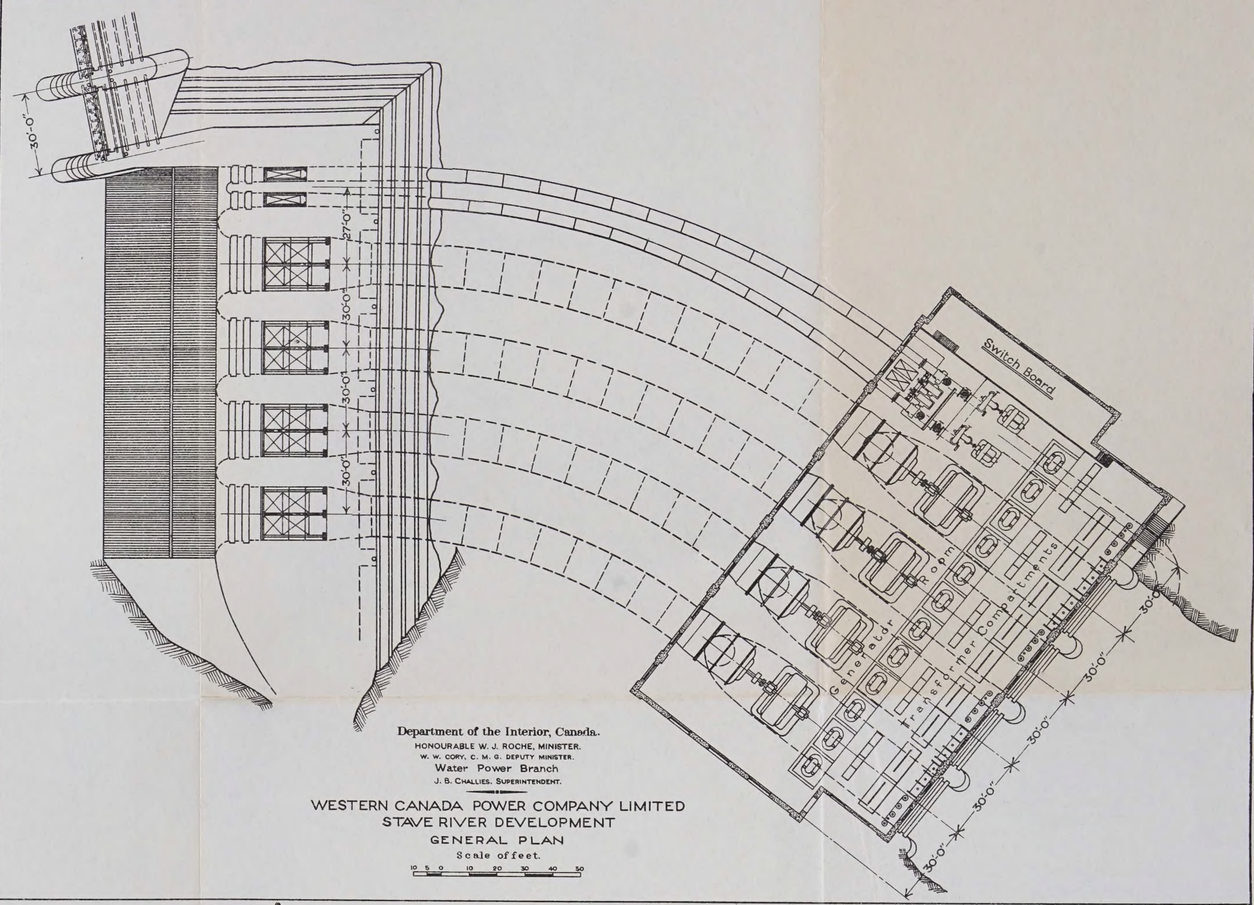

Department of the Interior, Canada.
HONOURABLE W. J. ROCHE, MINISTER.
W. W. CORY, C. M. G. DEPUTY MINISTER.
Water Power Branch
J. B. CHALLIES. SUPERINTENDENT.

WESTERN CANADA POWER COMPANY LIMITED
STAVE RIVER DEVELOPMENT
GENERAL PLAN
Scale of feet.
10 5 0 10 20 30 40 50

PLATE Nº15

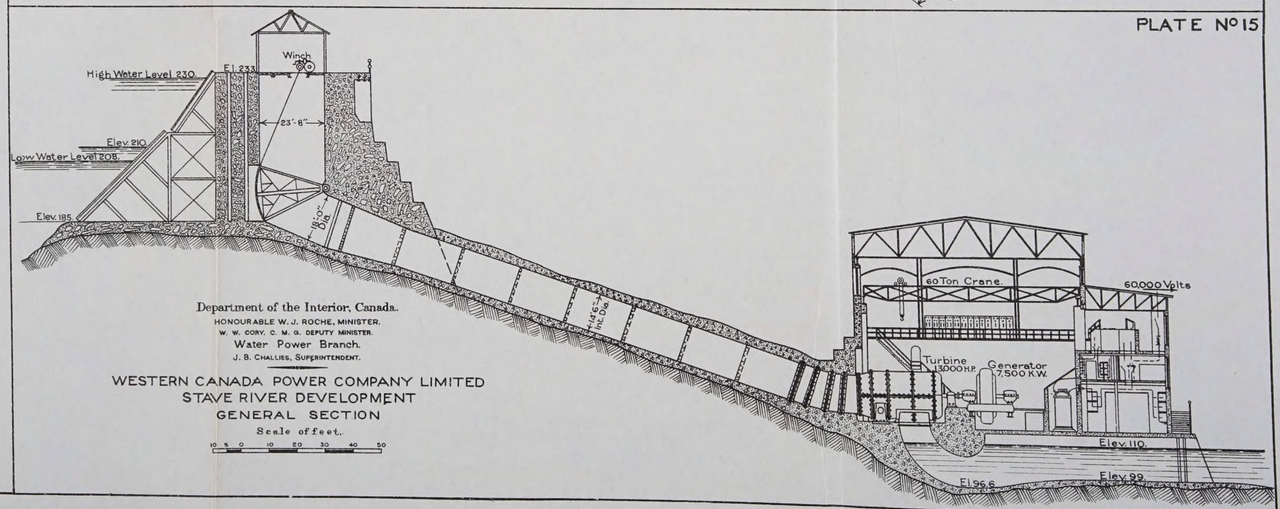


Department of the Interior, Canada.
HONOURABLE W. J. ROCHE, MINISTER.
W. W. CORY, C. M. G. DEPUTY MINISTER.
Water Power Branch.
J. B. CHALLIES, SUPERINTENDENT.


WESTERN CANADA POWER COMPANY LIMITED
STAVE RIVER DEVELOPMENT
GENERAL SECTION
Scale of feet.
10 5 0 10 20 30 40 50

PLATE Nº13

Department of the Interior, Canada.
HONOURABLE W. J. ROCHE, MINISTER.
W. W. CORY, C. M. G. DEPUTY MINISTER.
Water Power Branch.
J. B. CHALLIES, SUPERINTENDENT.

WESTERN CANADA POWER COMPANY LIMITED
STAVE RIVER DEVELOPMENT.

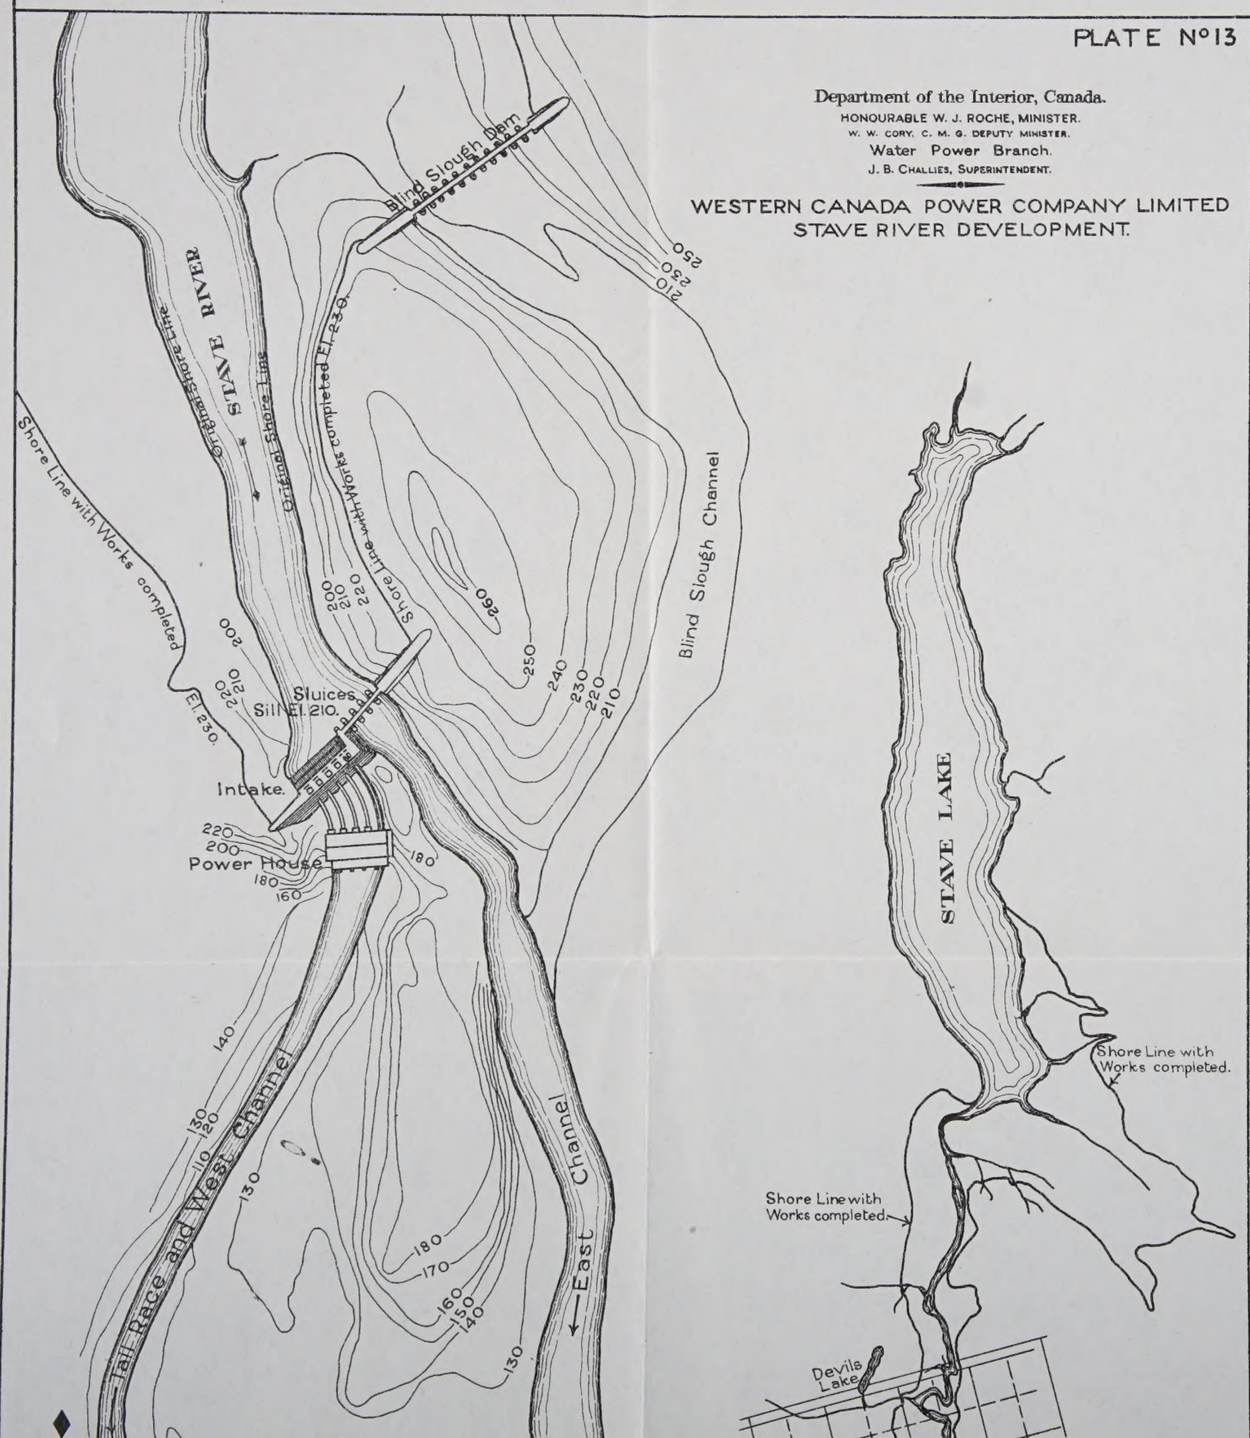

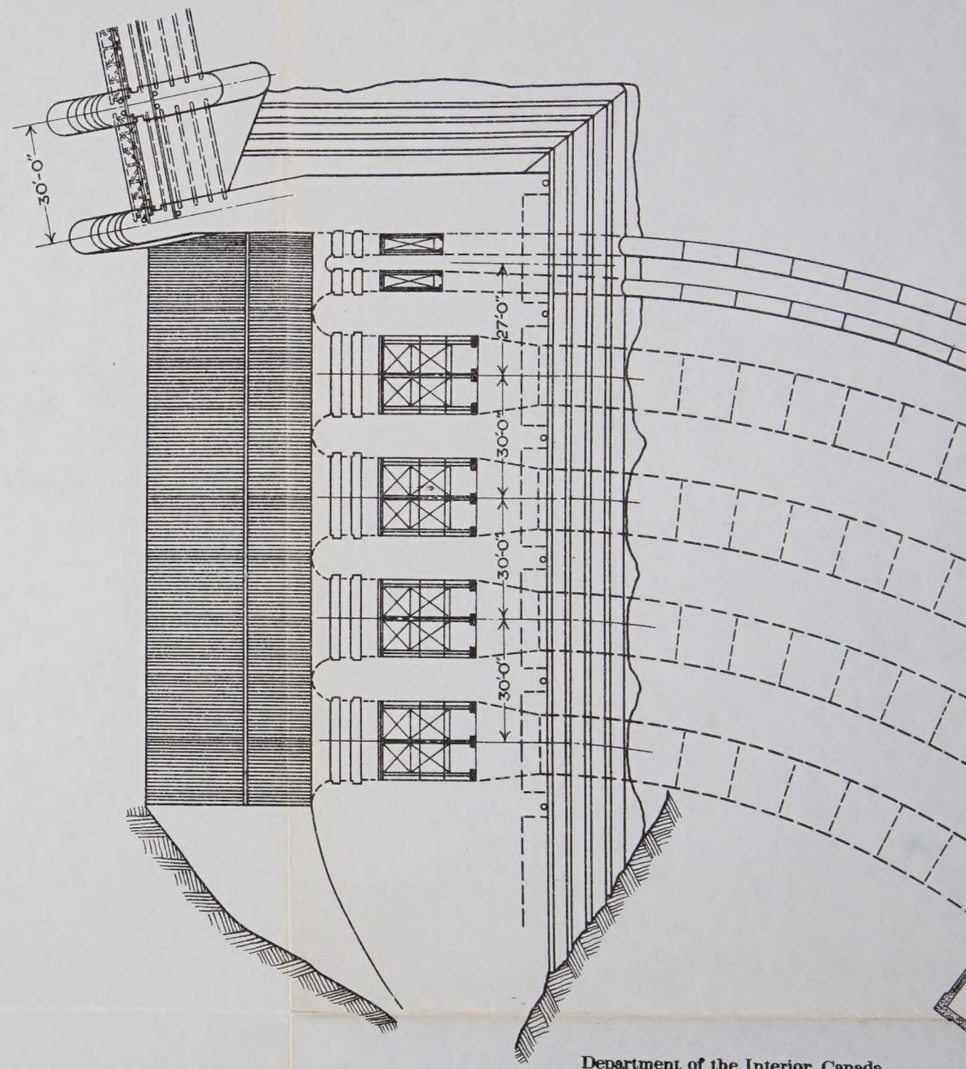

Department of the Interior, Canada.
HONOURABLE W. J. ROCHE, MINISTER.
W. W. CORY, C. M. G. DEPUTY MINISTER.
Water Power Branch
J. B. CHALLIES. SUPERINTENDENT.

WESTERN CANADA POWER COMPANY LIMI
STAVE RIVER DEVELOPMENT
GENERAL PLAN
Scale of feet.
10 5 0 10 20 30 40 50

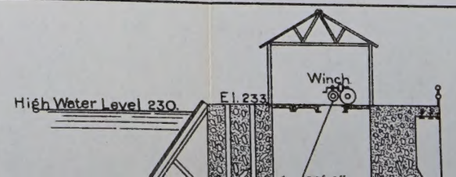


PLATE Nº13

ment of the Interior, Canada.
OURABLE W. J. ROCHE, MINISTER.
V. CORY, C. M. G. DEPUTY MINISTER.
Water Power Branch.
J. B. CHALLIES, SUPERINTENDENT.

ADA POWER COMPANY LIMITED
RIVER DEVELOPMENT.


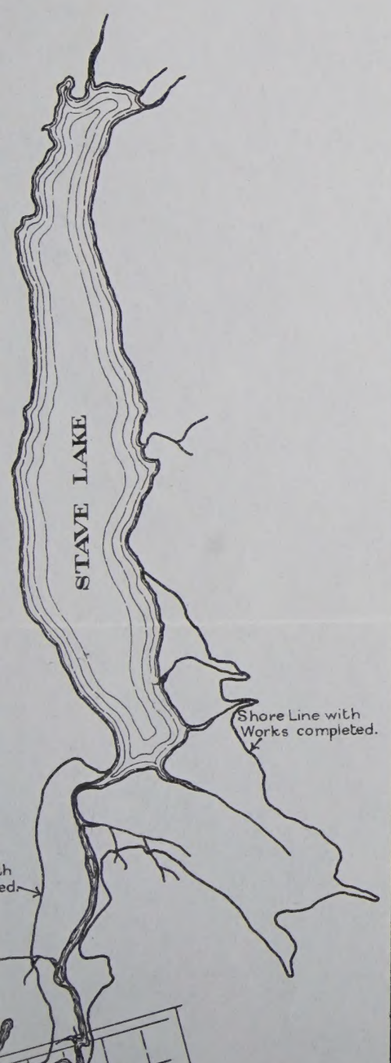



PLATE Nº14

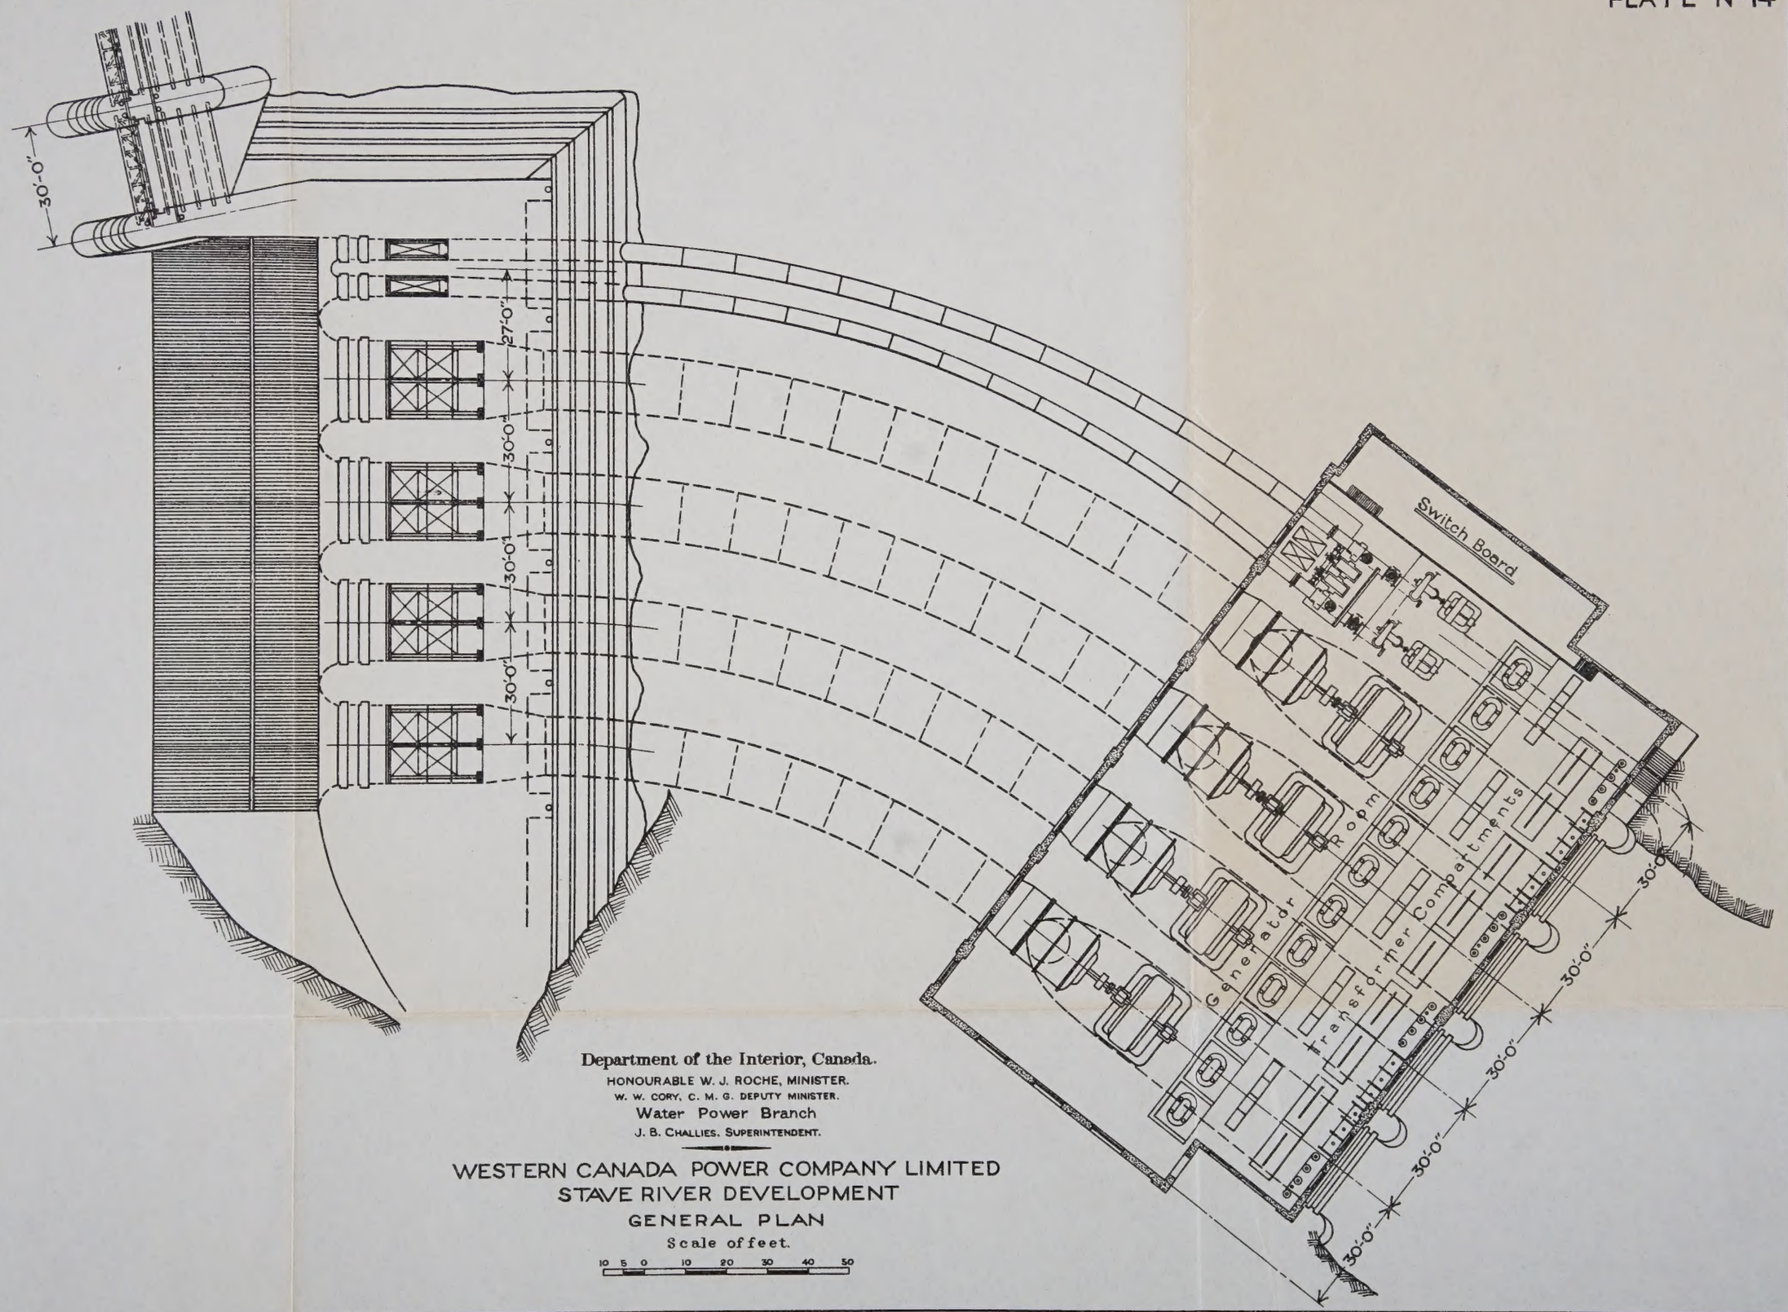

Department of the Interior, Canada.
HONOURABLE W. J. ROCHE, MINISTER.
W. W. CORY, C. M. G. DEPUTY MINISTER.
Water Power Branch
J. B. CHALLIES. SUPERINTENDENT.

WESTERN CANADA POWER COMPANY LIMITED
STAVE RIVER DEVELOPMENT
GENERAL PLAN
Scale of feet.
10 5 0 10 20 30 40 50

PLATE Nº15

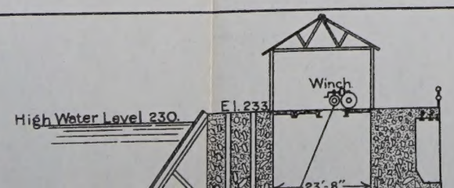

STAVE LAKE


Shore Line with Works completed.

Power House.

KEY MAP

Scale of Miles.

1 ½ ¼ 0 1 2

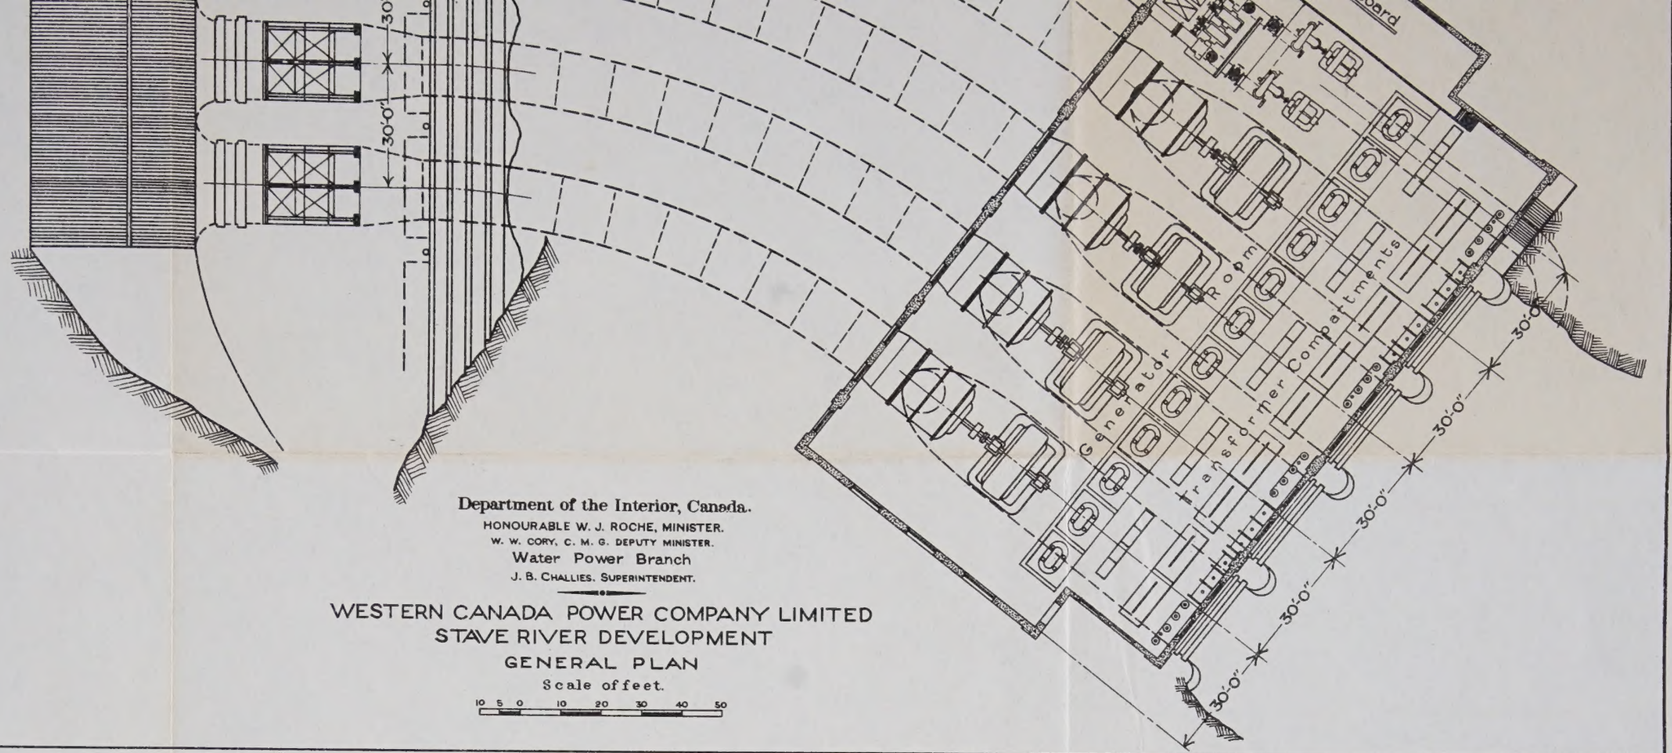


Department of the Interior, Canada.
HONOURABLE W. J. ROCHE, MINISTER.
W. W. CORY, C. M. G. DEPUTY MINISTER.
Water Power Branch
J. B. CHALLIES. SUPERINTENDENT.

WESTERN CANADA POWER COMPANY LIMITED
STAVE RIVER DEVELOPMENT
GENERAL PLAN
Scale of feet.

10 5 0 10 20 30 40 50


PLATE No 15

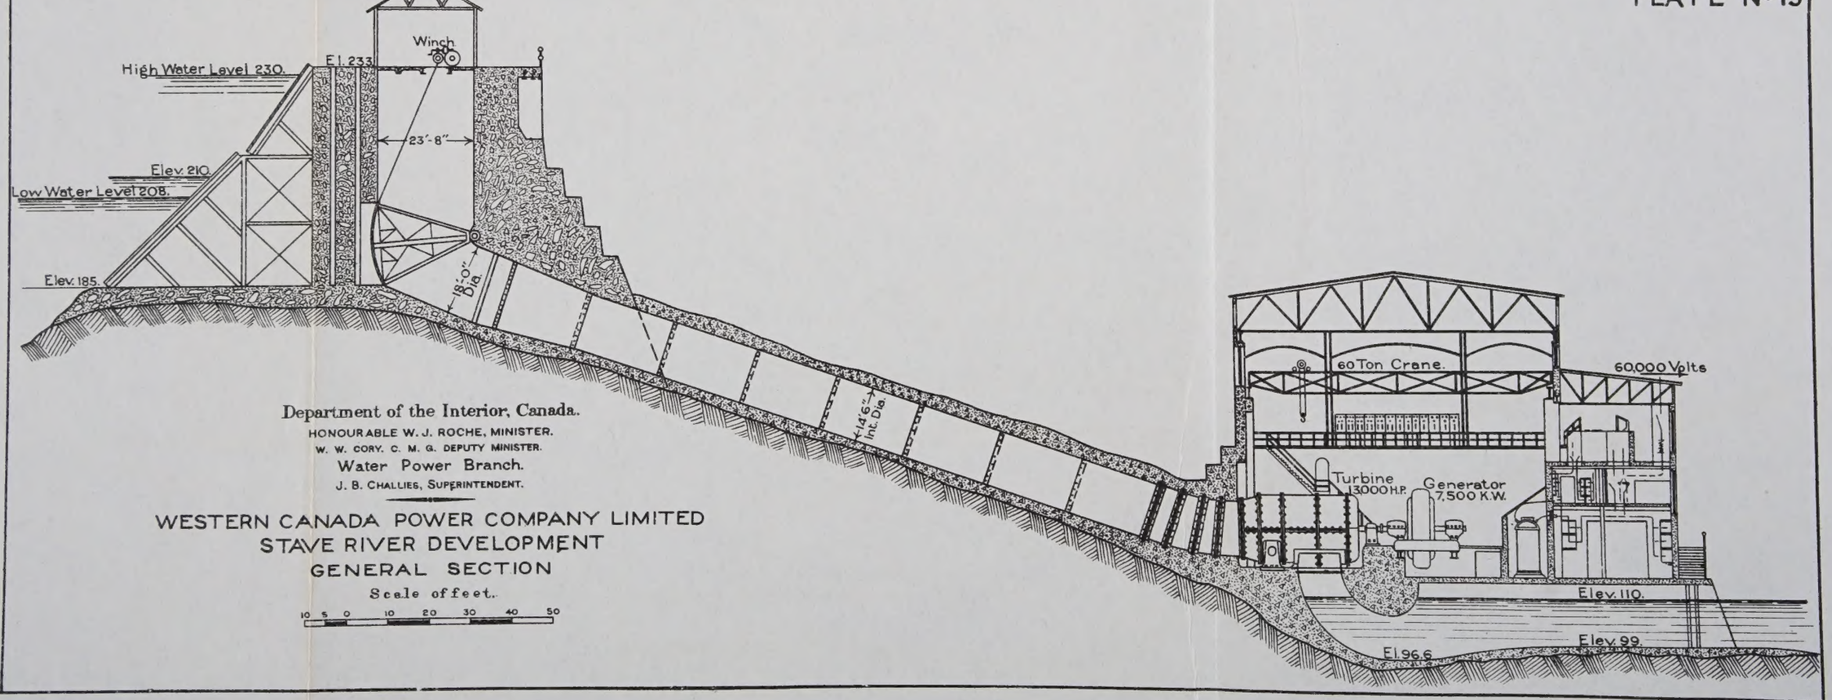


Department of the Interior, Canada.
HONOURABLE W. J. ROCHE, MINISTER.
W. W. CORY, C. M. G. DEPUTY MINISTER.
Water Power Branch.
J. B. CHALLIES, SUPERINTENDENT.

WESTERN CANADA POWER COMPANY LIMITED
STAVE RIVER DEVELOPMENT
GENERAL SECTION
Scale of feet.

10 5 0 10 20 30 40 50

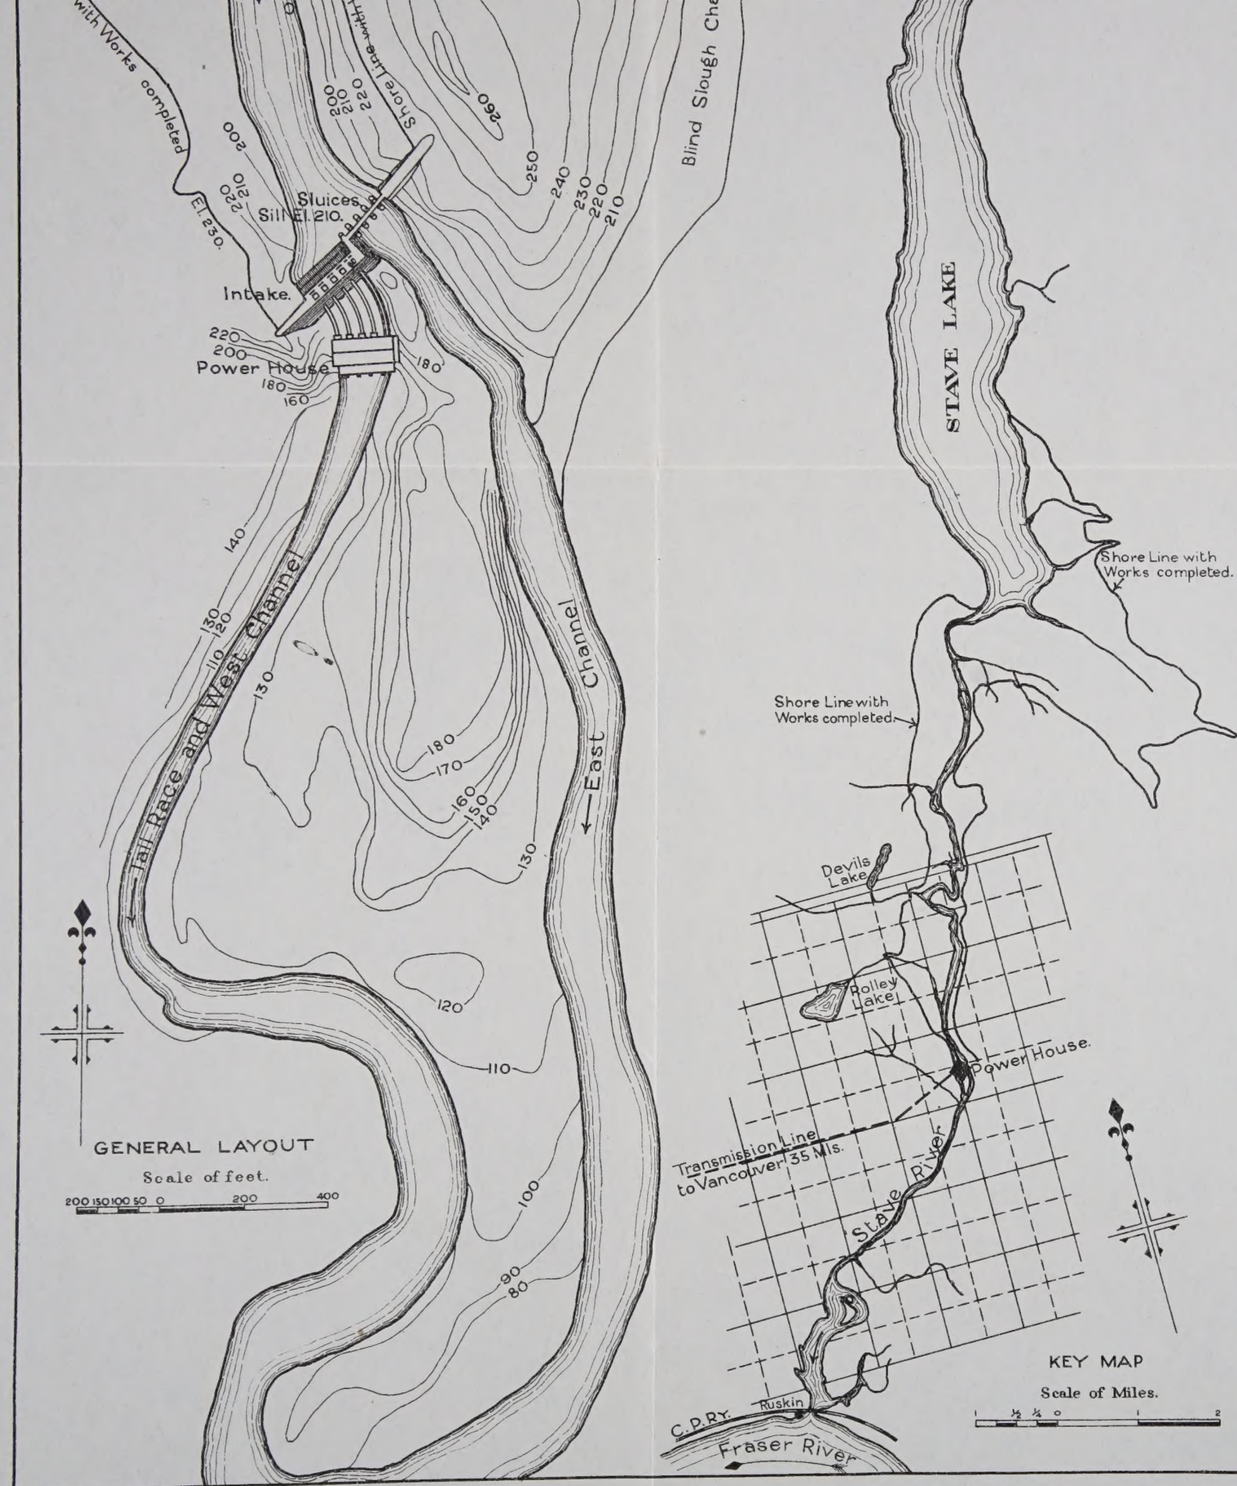
Shore Line with Works completed
Sluices
Sill El. 210.
Intake.
Power House
Trail Race and West Channel
East Channel
Blind Slough Channel
Shore Line with Works completed
Shore Line with Works completed.
STAVE LAKE
Devils Lake
Rolley Lake
Power House.
Transmission Line to Vancouver 35 Mls.
Stave River
C.P.R.
Ruskin
Fraser River
KEY MAP
Scale of Miles.
GENERAL LAYOUT
Scale of feet.
200 150 100 50 0 200 400

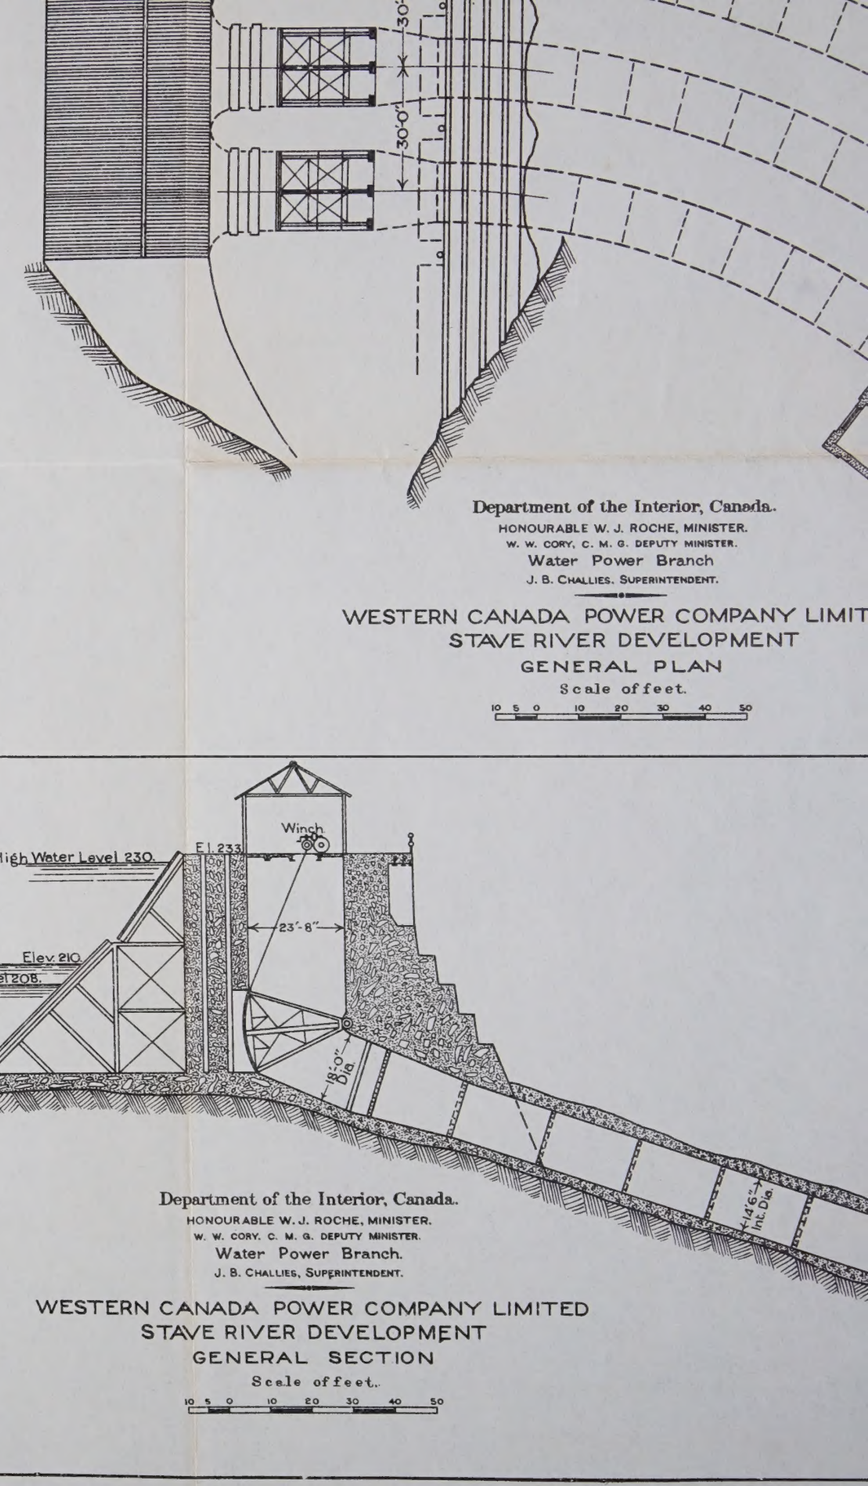
30'-0"
30'-0"
Department of the Interior, Canada.
HONOURABLE W. J. ROCHE, MINISTER.
W. W. CORY, C. M. G. DEPUTY MINISTER.
Water Power Branch
J. B. CHALLIES, SUPERINTENDENT.
WESTERN CANADA POWER COMPANY LIMIT
STAVE RIVER DEVELOPMENT
GENERAL PLAN
Scale of feet.
10 5 0 10 20 30 40 50

Winch
High Water Level 230.
El. 233.
23'-8"
Elev. 210.
Low Water Level 208.
Elev. 185.
18'-0" Dia.
146'-0" Int. Dia.
Department of the Interior, Canada.
HONOURABLE W. J. ROCHE, MINISTER.
W. W. CORY, C. M. G. DEPUTY MINISTER.
Water Power Branch.
J. B. CHALLIES, SUPERINTENDENT.
WESTERN CANADA POWER COMPANY LIMITED
STAVE RIVER DEVELOPMENT
GENERAL SECTION
Scale of feet.
10 5 0 10 20 30 40 50



UAA-1974-169-9/2/7/6/37-015

